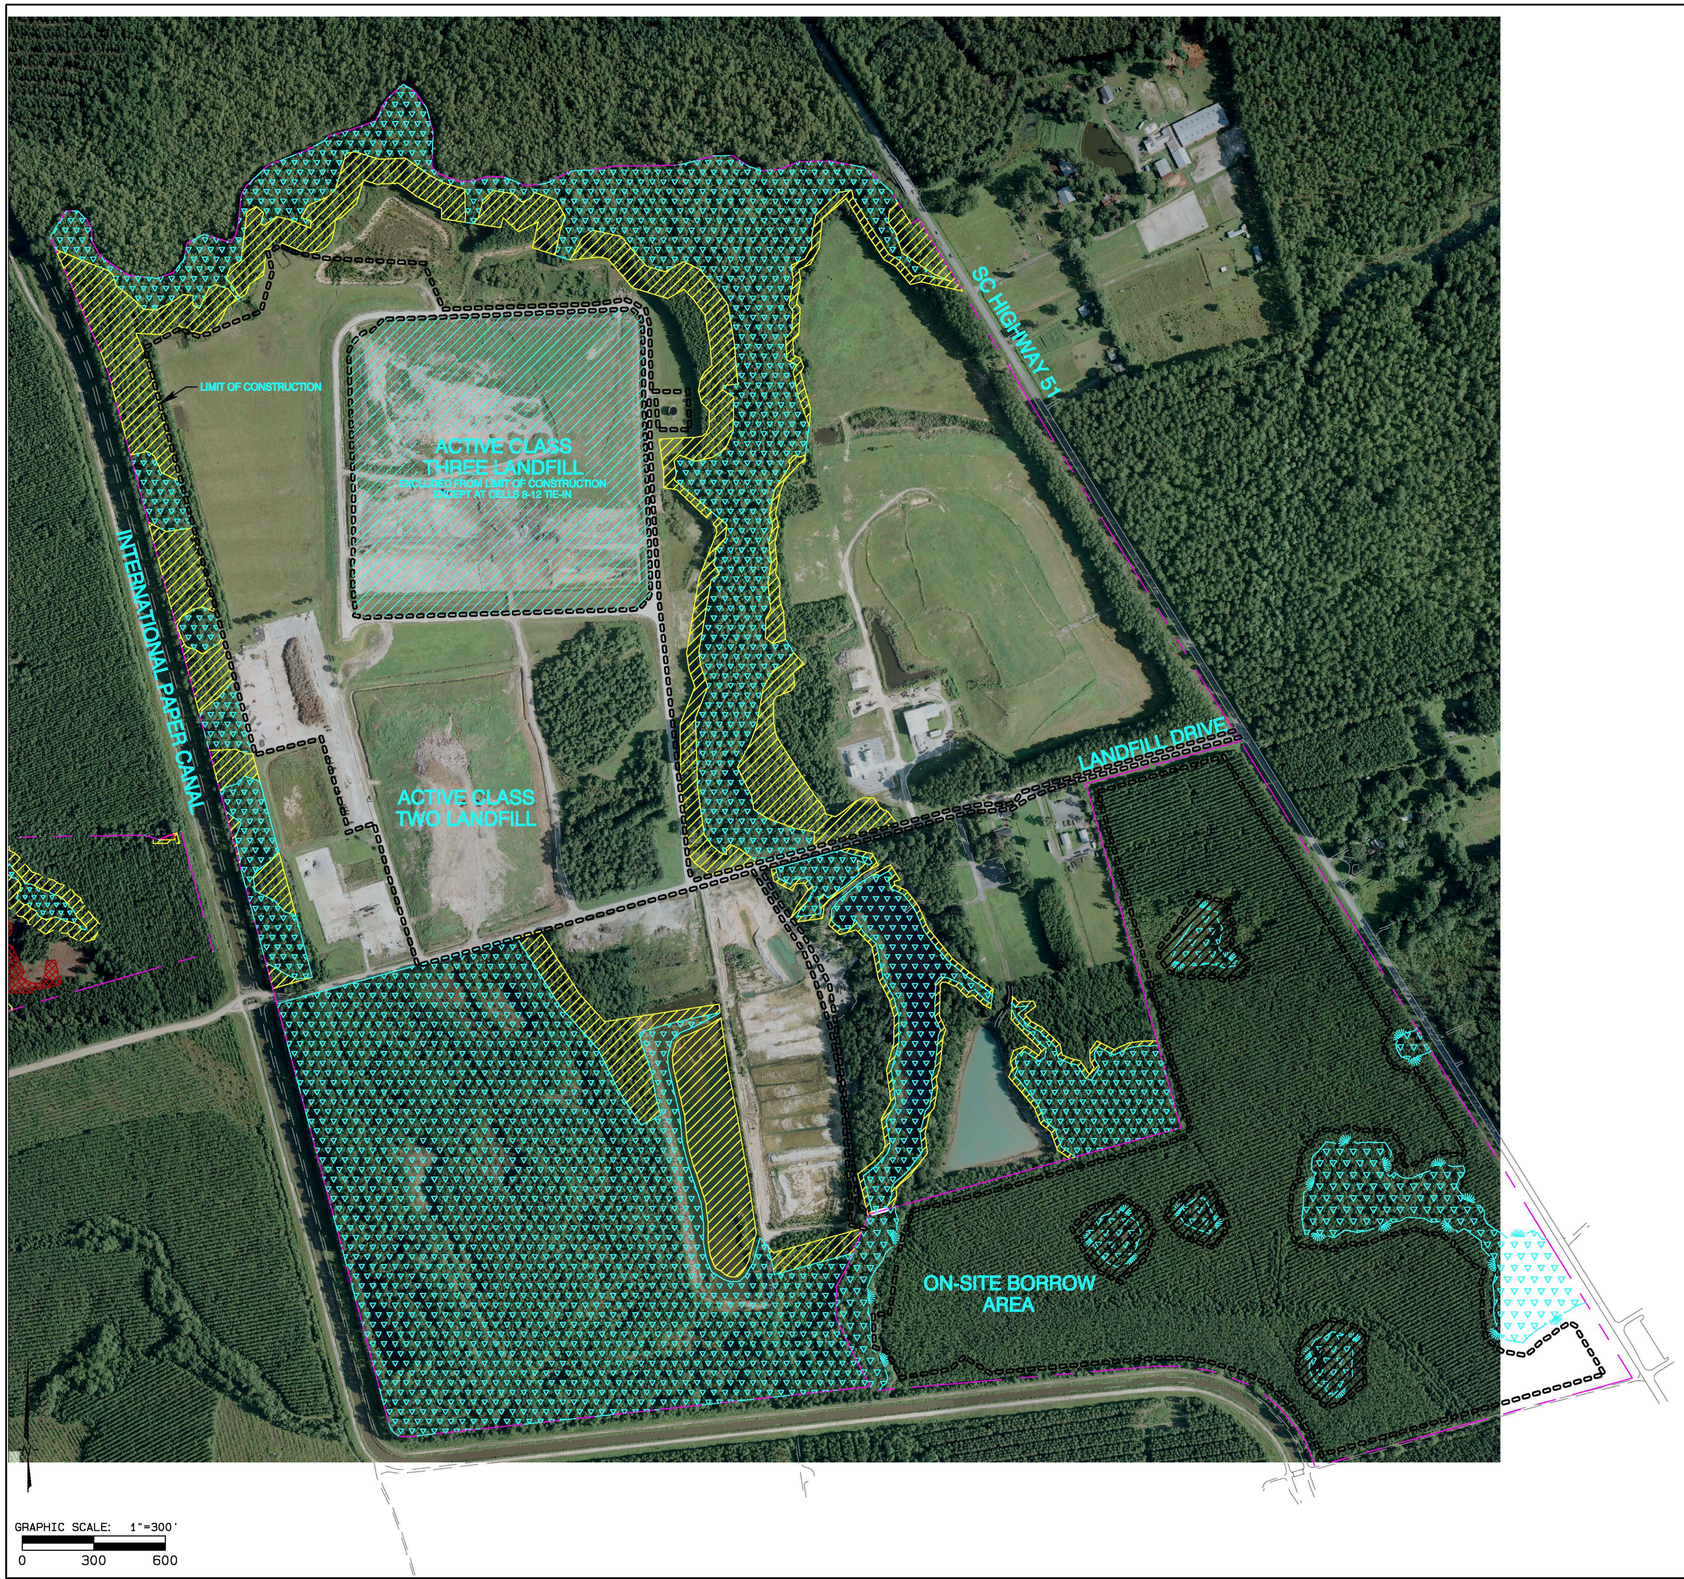

REVISION	DATE
1)	
2)	
3)	
4)	

GARRETT & MOORE
Engineering for the Power and Waste Industries
1100 CRESCENT GREEN DRIVE
SUITE 208
CARY, N.C. 27518
TEL: 919 - 792 - 1900
FAX: 866 - 311 - 7206
www.garrett-moore.com

GEORGETOWN COUNTY
CLASS THREE LANDFILL CELLS 8-12 &
CLASS TWO LANDFILL CLOSURE PROJECT

FACILITY LAYOUT AND LIMIT OF CONSTRUCTION

SOUTH CAROLINA GARRETT AND MOORE, INC. CERTIFICATE OF AUTHORIZATION No. C3371

SOUTH CAROLINA REGISTERED PROFESSIONAL ENGINEER 17908 L. BERNARD GARRETT, JR. MAY 16, 2018

JOB NUMBER

SHEET
1

Path: V:\Georgetown\2018 Contract\Task Order B - Landfill Expansion Bidding\cadd\Cells 8-12 Construction May 2018.pro Plot Date/Time: Tue May 15,2018 / 21:20:51