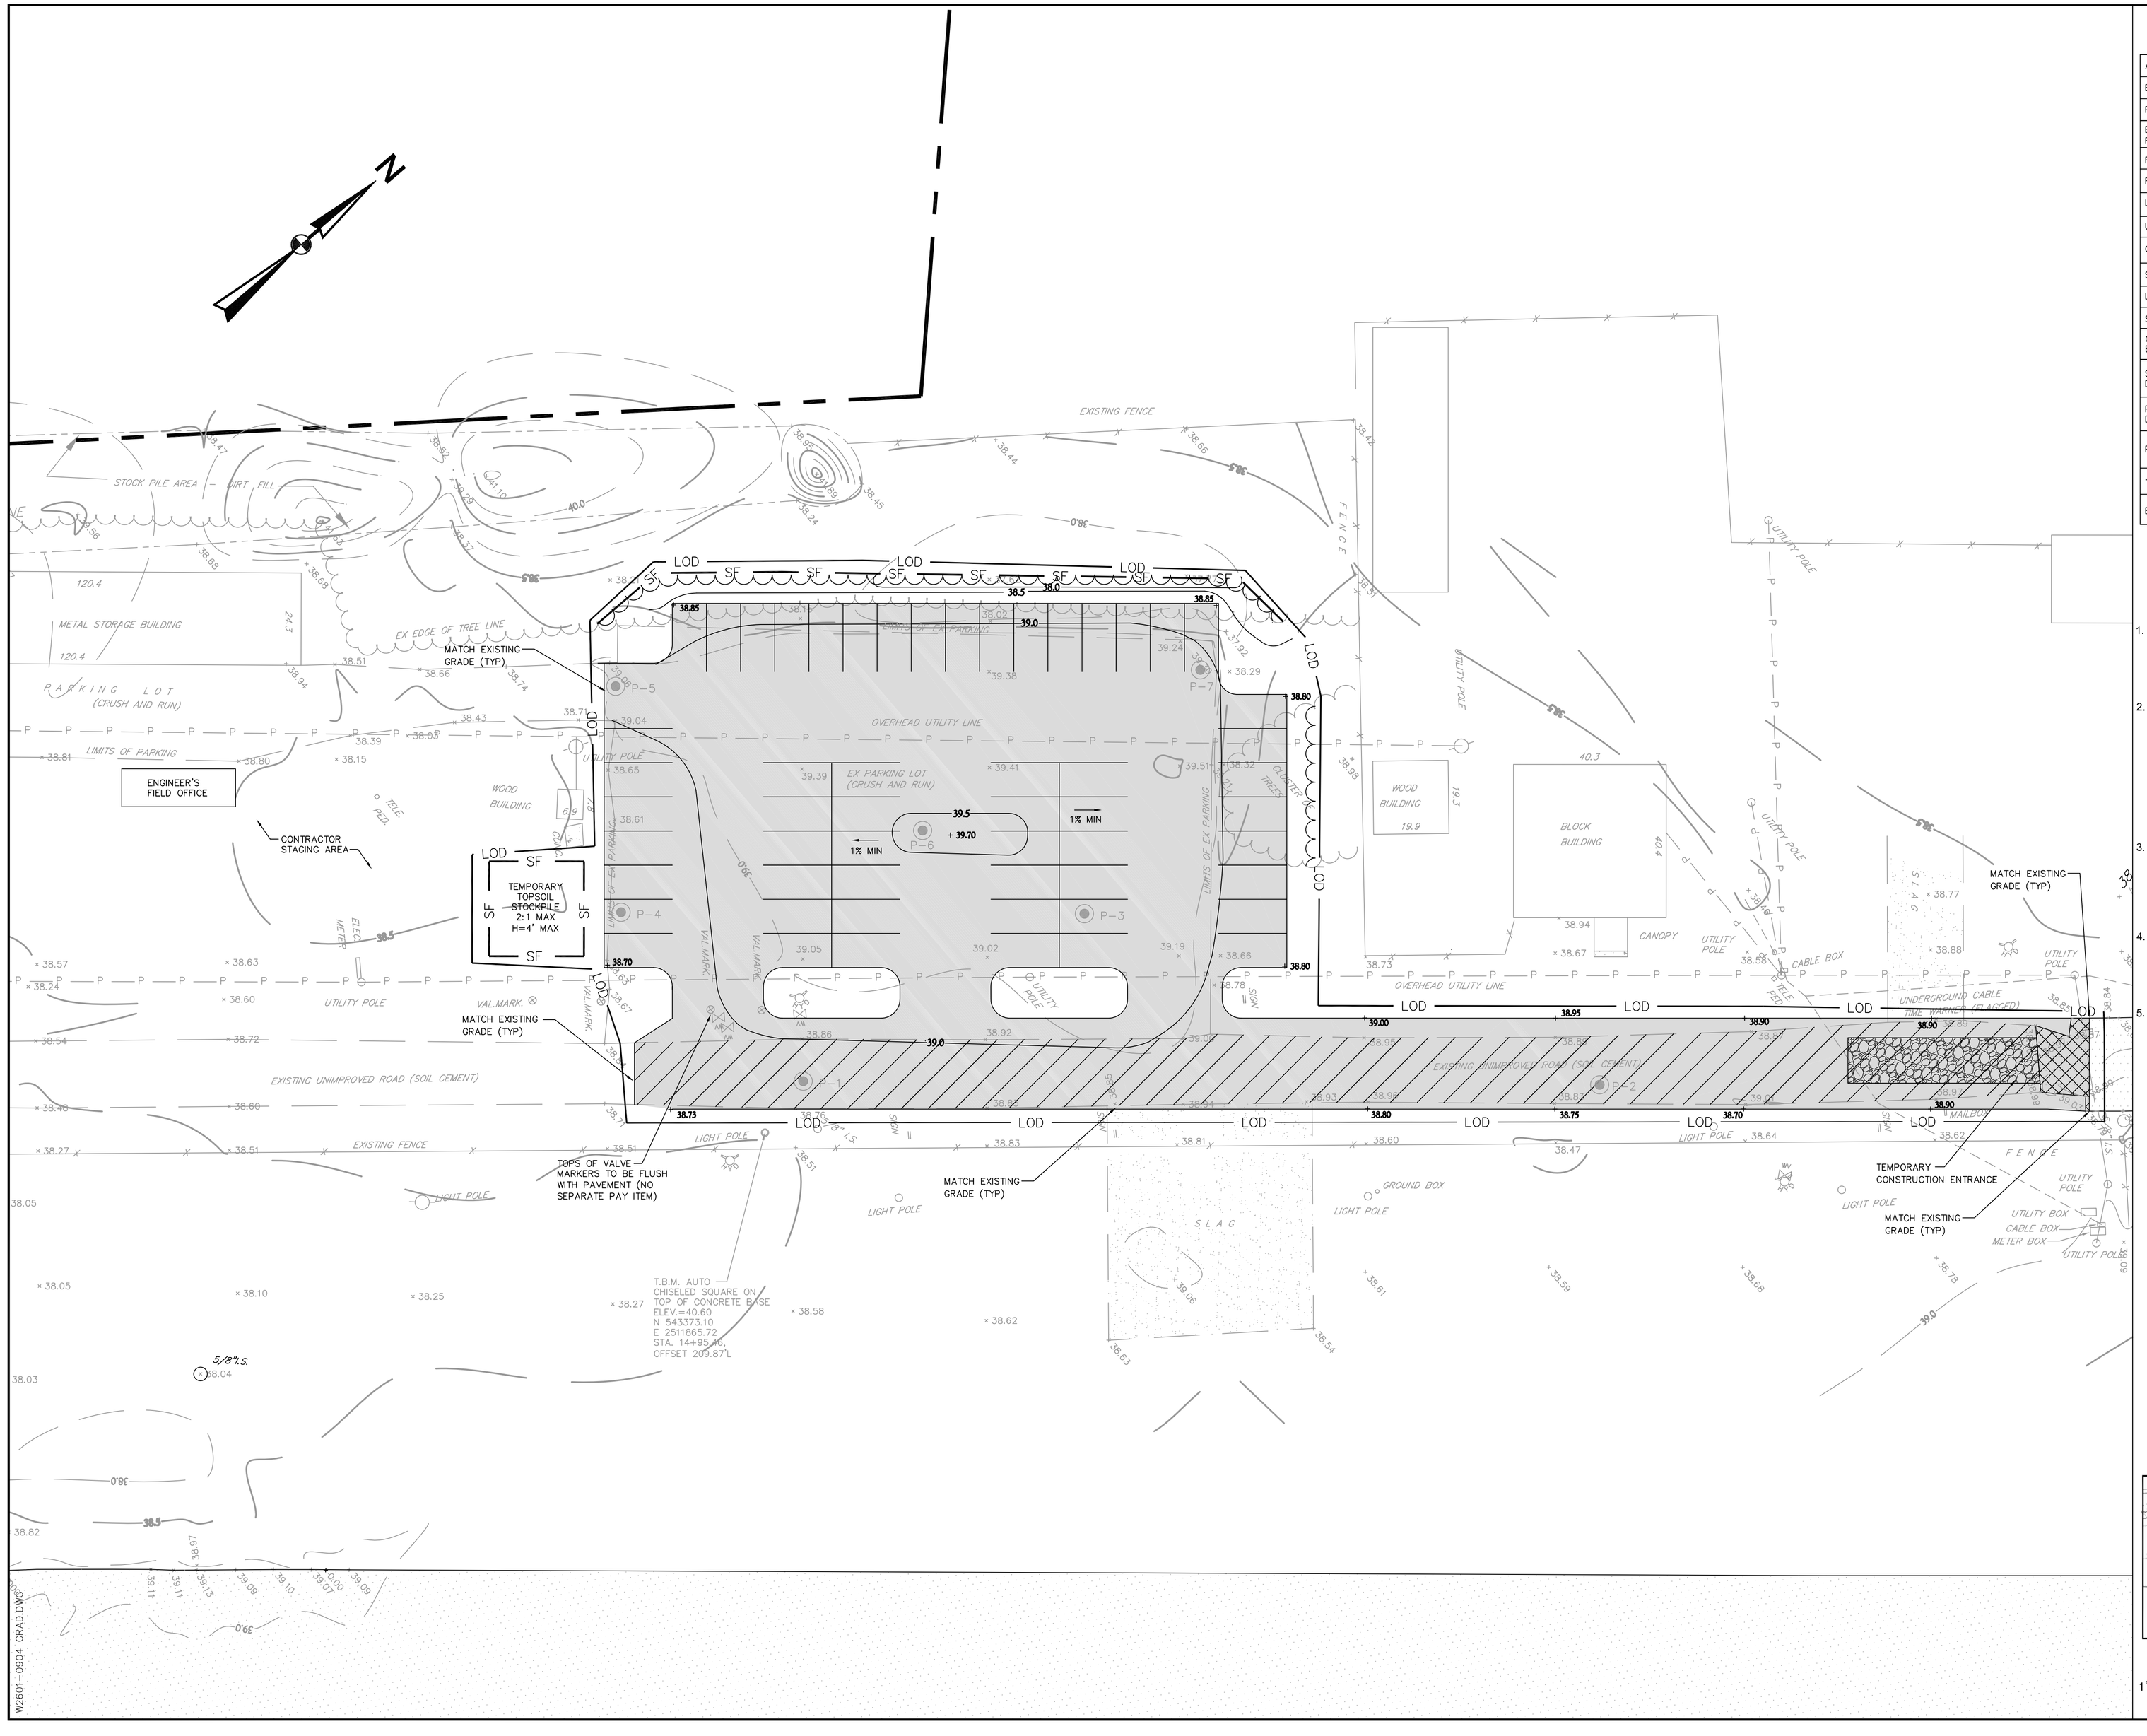

LEGEND

	EXISTING	PROPOSED
AIRPORT PROPERTY		
EDGE OF PAVEMENT		
POWER LINE	P	
EDGE OF UNPAVED ROAD/ PARKING		
FENCE		
FIRE HYDRANT		
LIGHT POLE		
UTILITY POLE		
CONTOUR	38.5	37.5
SPOT ELEVATION	× 39.05	39.70 +
LIMITS OF DISTURBANCE		LOD
SILT FENCE		SF
CONSTRUCTION ENTRANCE		
SOIL CEMENT ROAD DEMOLITION		
PAVEMENT DEMOLITION		
PAVEMENT		
TREE LINE		
BORINGS	P-1	

GENERAL NOTES

1. ALL EROSION CONTROL MEASURES SHALL MEET THE STANDARDS AND SPECIFICATIONS SET FORTH BY THE SOUTH CAROLINA DEPARTMENT OF HEALTH AND ENVIRONMENTAL CONTROL AND THE COUNTY OF GEORGETOWN.
2. ALL SEDIMENT AND EROSION CONTROL DEVICES SHALL BE INSPECTED AT LEAST ONCE EVERY FOURTEEN (14) DAYS AND WITHIN 24 HOURS OF THE END OF A STORM EVENT OF 0.5 INCHES OR GREATER. IF SITE INSPECTIONS IDENTIFY BMP'S THAT ARE DAMAGED OR ARE NOT OPERATING EFFECTIVELY, MAINTENANCE MUST BE PERFORMED AS SOON AS PRACTICAL OR AS REASONABLY POSSIBLE AND BEFORE THE NEXT STORM EVENT WHENEVER PRACTICAL.
3. SPECIAL ATTENTION TO DUST CONTROL WILL BE REQUIRED DURING THE PROJECT. THE OWNER AND ENGINEER RESERVE THE RIGHT TO HALT WORK OR HAULING IN NONCONFORMING AREAS, IF CORRECTIVE ACTIONS ARE NOT PROMPTLY TAKEN BY THE CONTRACTOR TO CONTROL DUST
4. CONTRACTOR IS RESPONSIBLE FOR LOCATING ANY EXISTING UTILITIES WITHIN THE PROJECT SITE. ANY DAMAGE DONE TO THE EXISTING UTILITIES SHALL BE REPAIRED IMMEDIATELY AT THE CONTRACTOR'S EXPENSE.
5. CONTRACTOR SHALL USE EXISTING BASE COURSE ON PARKING LOT. CONTRACTOR TO VERIFY DEPTH AND ADD ADDITIONAL BASE COURSE WHERE NECESSARY FOR MINIMUM OF 6" OF BASE COURSE.

SHEET INDEX

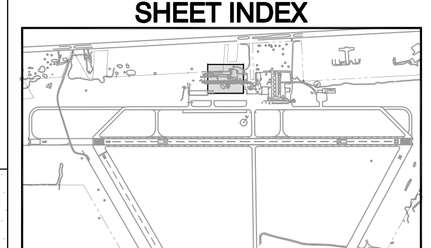

1"=20' scale 20 0 20 40 feet

TALBERT & BRIGHT
ENGINEERING & PLANNING CONSULTANTS
410 SHELLEY DRIVE
WILMINGTON, NORTH CAROLINA 28405
PHONE: 910-763-5350 FAX: 910-762-6281
EMAIL: TBILM@TBILM.COM

REV. NO.	DESCRIPTION REVISIONS	DATE

GRADING & DRAINAGE PLAN
Auto Parking Expansion
Georgetown County Airport - Georgetown, South Carolina

SOUTH CAROLINA PROFESSIONAL ENGINEER
No. 27257
4-30-09
CHRISTOPHER R. JAESER

Date	APRIL 2009
Scale	1"=20'
Drawn	NTM
Checked	JMS
Project No.	W2601-0904
Sheet No.	4
Of	6